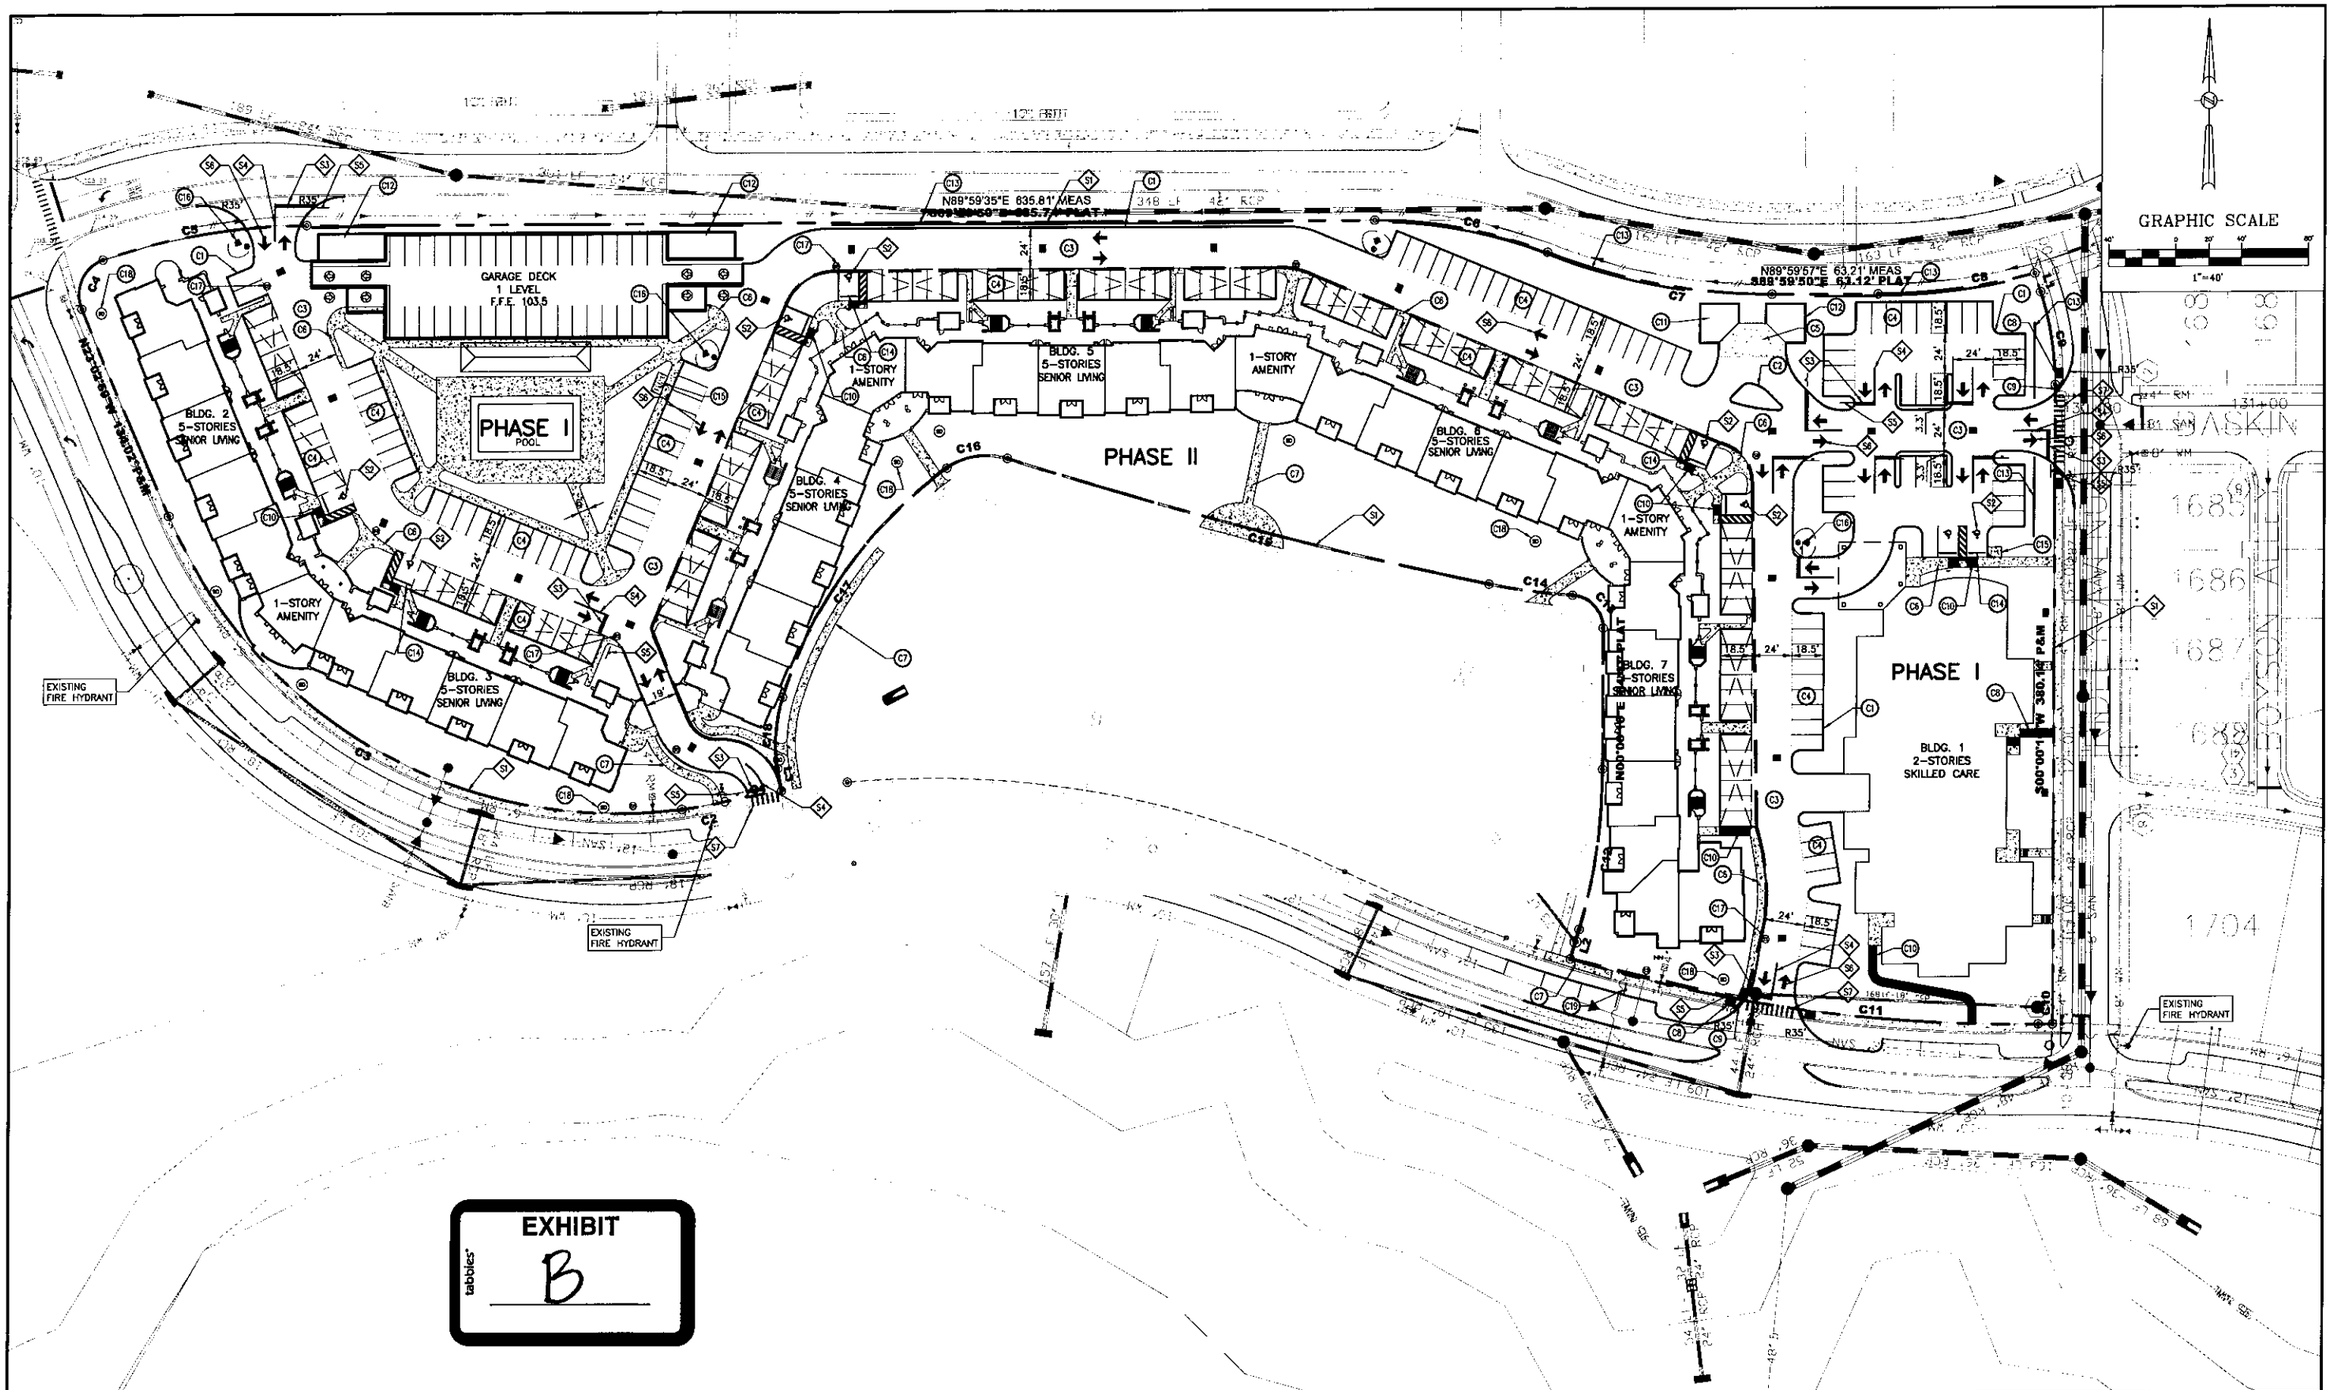

NOT VALID FOR CONSTRUCTION UNLESS SIGNED IN THIS BLOCK	DATE	REVISIONS	BY	CHECKED

MASTER PLAN
WESTMINSTER BALDWIN PARK
SENIOR LIVING/ SKILLED CARE FACILLITY
2653 LAKE BALDWIN LANE, ORLANDO, FL

FEG FLORIDA ENGINEERING GROUP
Engineering the Future

5127 S. Orange Avenue, Suite 200
Orlando, FL 32809
Phone: 407-895-0324
Fax: 407-895-0325

www.feg-inc.us

MASTER PLAN

DESIGNED BY	DRAWN BY	CHECKED BY	APPROVED BY
SJS	JT	SJS	SJS

PROJECT NO. 14-071
SCALE 1"=40'
DATE 7/21/2014
SHEET NO. C-4A
SHEET 5 OF 17

FLORIDA ENGINEERING GROUP, INC.
CERTIFICATE No. EB-0006595

SAM J. SEBAALI, P.E.
LICENSE NO. 42075

14-071_MasterPlan.dwg