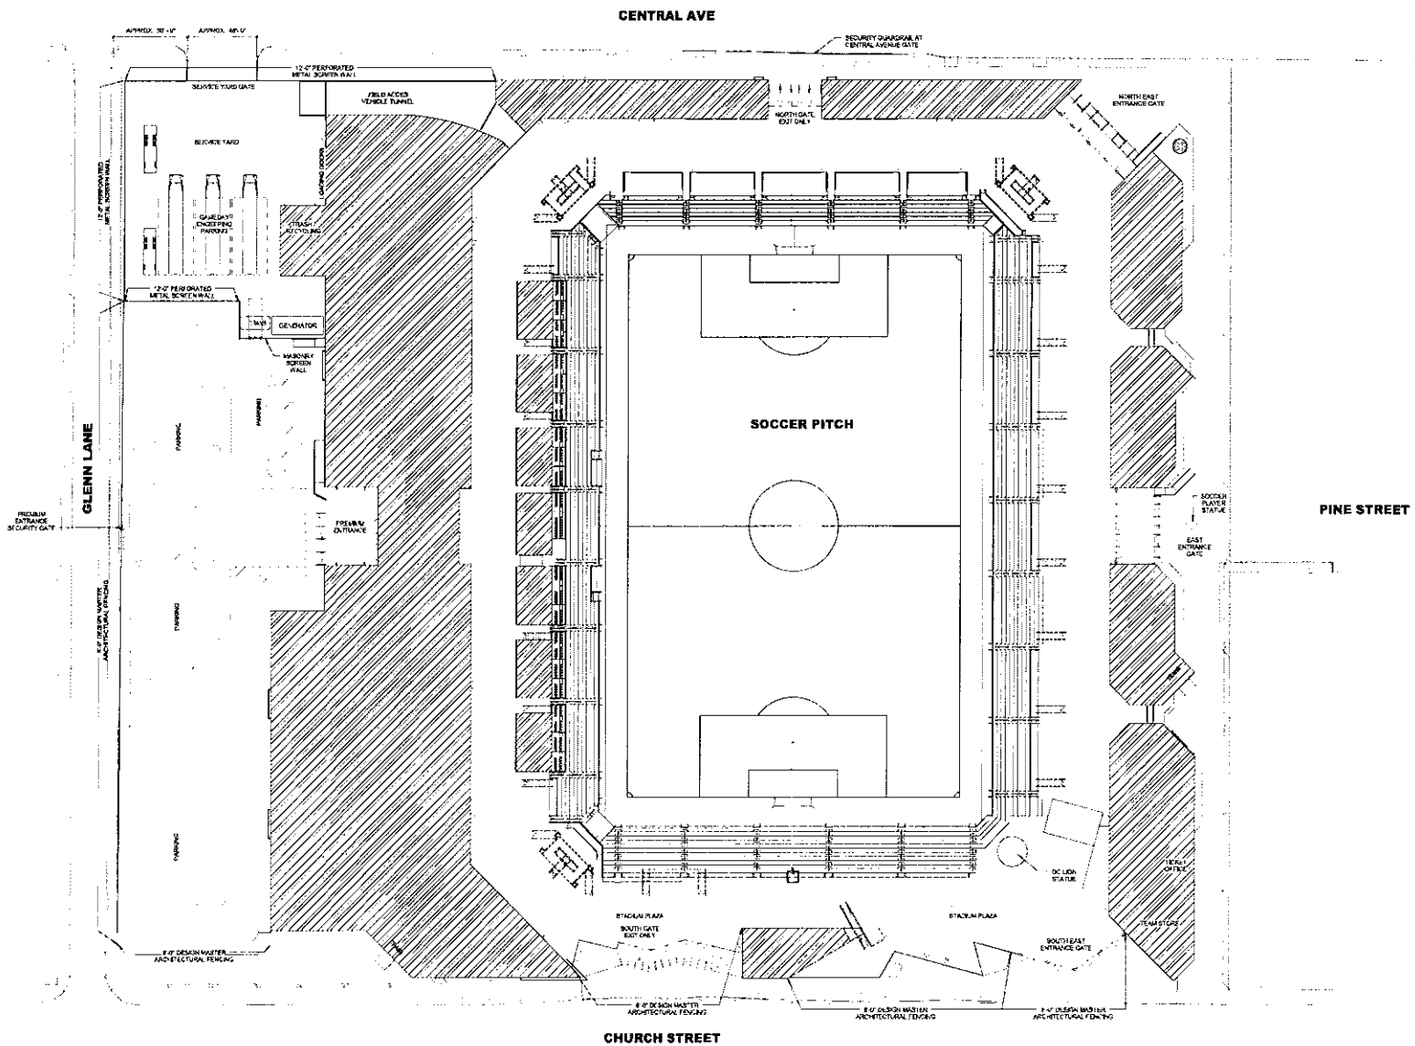

1 ARCH SITE PLAN
1/16" = 1'-0"

FOR REFERENCE ONLY - NOT FOR CONSTRUCTION

PROJECT NORTH

POPULOUS

EXHIBIT
C

ORLANDO CITY SOCCER STADIUM
655 W. CHURCH STREET
ORLANDO, FLORIDA

ARB APPLICATION
DEC 1, 2014

REVISIONS

NO	DATE	DESCRIPTION

PROJ. NO. 14.361.11.20 PROJ. BY POPULOUS
DATE 10/24/2014

ARCHITECTURAL SITE PLAN

A-1-0

Copyright 2014 © POPULOUS