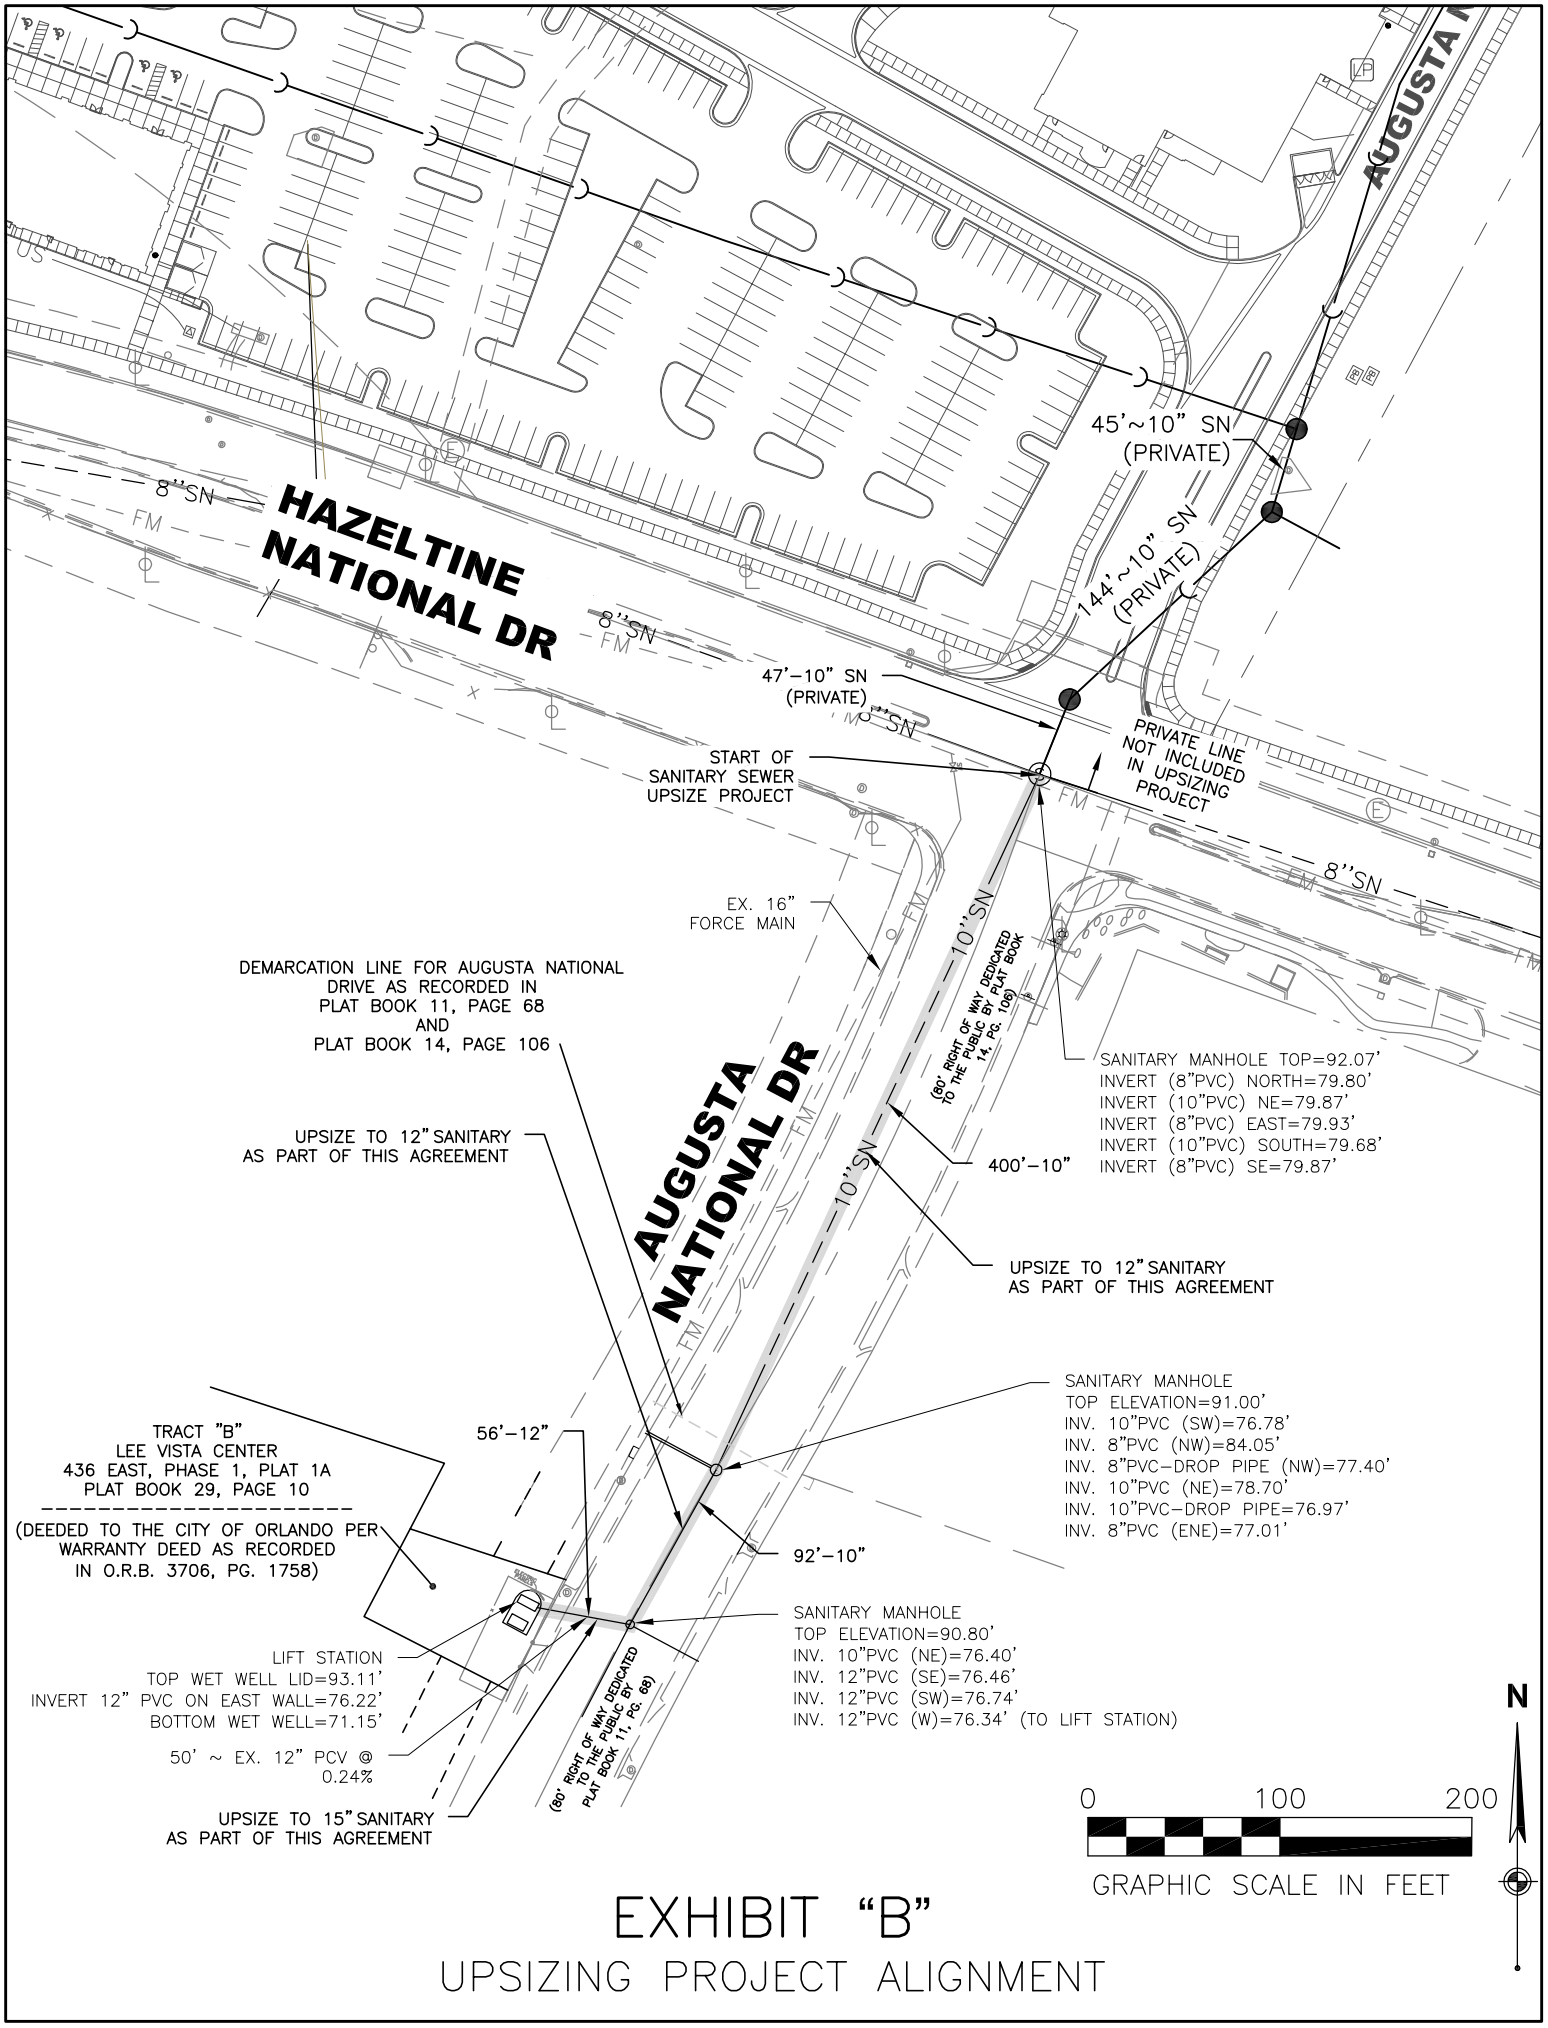

EXHIBIT "B"

UPSIZING PROJECT ALIGNMENT