NORTH BUILDING ELEVATION SCALE: 3/64" = 1'-0"

EAST BUILDING ELEVATION SCALE: 3/64" = 1'-0"

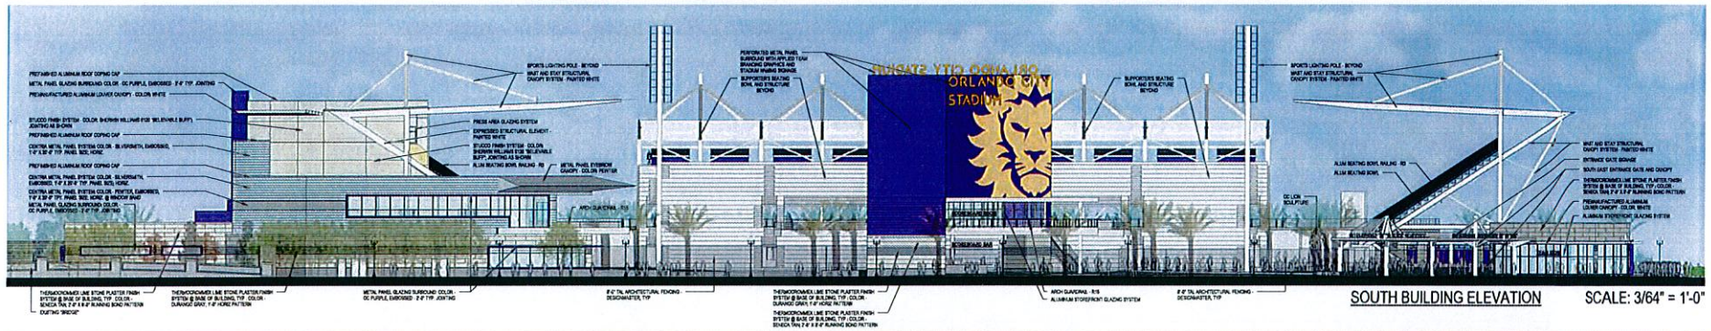

SOUTH BUILDING ELEVATION SCALE: 3/64" = 1'-0"

WEST BUILDING ELEVATION SCALE: 3/64" = 1'-0"

POPULOUS

POPULOUS
Architecture, Planning, Interiors, Programming
300 Wyndville, Suite 200
Kansas City, Missouri 64105
816 221-1500

FOOD SERVICE
DUPAY, JR DUNCAN INC
13800 WEST BOWLES AVE, STE 100
DENVER, CO
303.781.5021

STRUCTURAL ENGINEER
WALTER P. MOORE
300 S ORANGE AVE, STE 1150
ORLANDO, FL 32801

MEP/FP ENGINEER
ME ENGINEERS
10055 W CIRO AVENUE
WHEAT RIDGE, COLORADO 80033
303-421-6000

AUDIO/VISUAL CONSULTANT
RUPPA, Inc.
4801 SPRING VALLEY RD STE #113
DALLAS, TX 75244
972 669-7100

CIVIL ENGINEER
WBG DESIGN & ENGINEERING, Inc.
201 N. MAGNOLIA AVE, STE 203
ORLANDO, FL 32801
407 426-4200

CODE CONSULTANT
HOME ENGINEERS, Inc.
101 LONGWATER CIRCLE, STE 203
NORWELL, MA 02061
781-878-3000

LIFE SAFETY CONSULTANT
HOME ENGINEERS
101 LONGWATER CIRCLE STE 203
NORWELL, MA 02061
781-878-3000

EXHIBIT
tabbies
D

ORLANDO CITY SOCCER STADIUM

655 W. CHURCH STREET
ORLANDO, FLORIDA

ARB APPLICATION
DEC 1, 2014

REVISIONS

NO.	DATE	DESCRIPTION

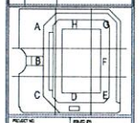

PROJECT NO. 14.35111.00 | DRAWN BY POPULOUS

ISSUED DATE 11/23/14

SHEET TITLE
BUILDING ELEVATIONS

DISCIPLINE: OUTSIDE/ SUB-DISCIPLINE: SHEET

ARB3

Copyright 2014 © POPULOUS

11/25/2014 11:03:22 AM