EXHIBIT
E

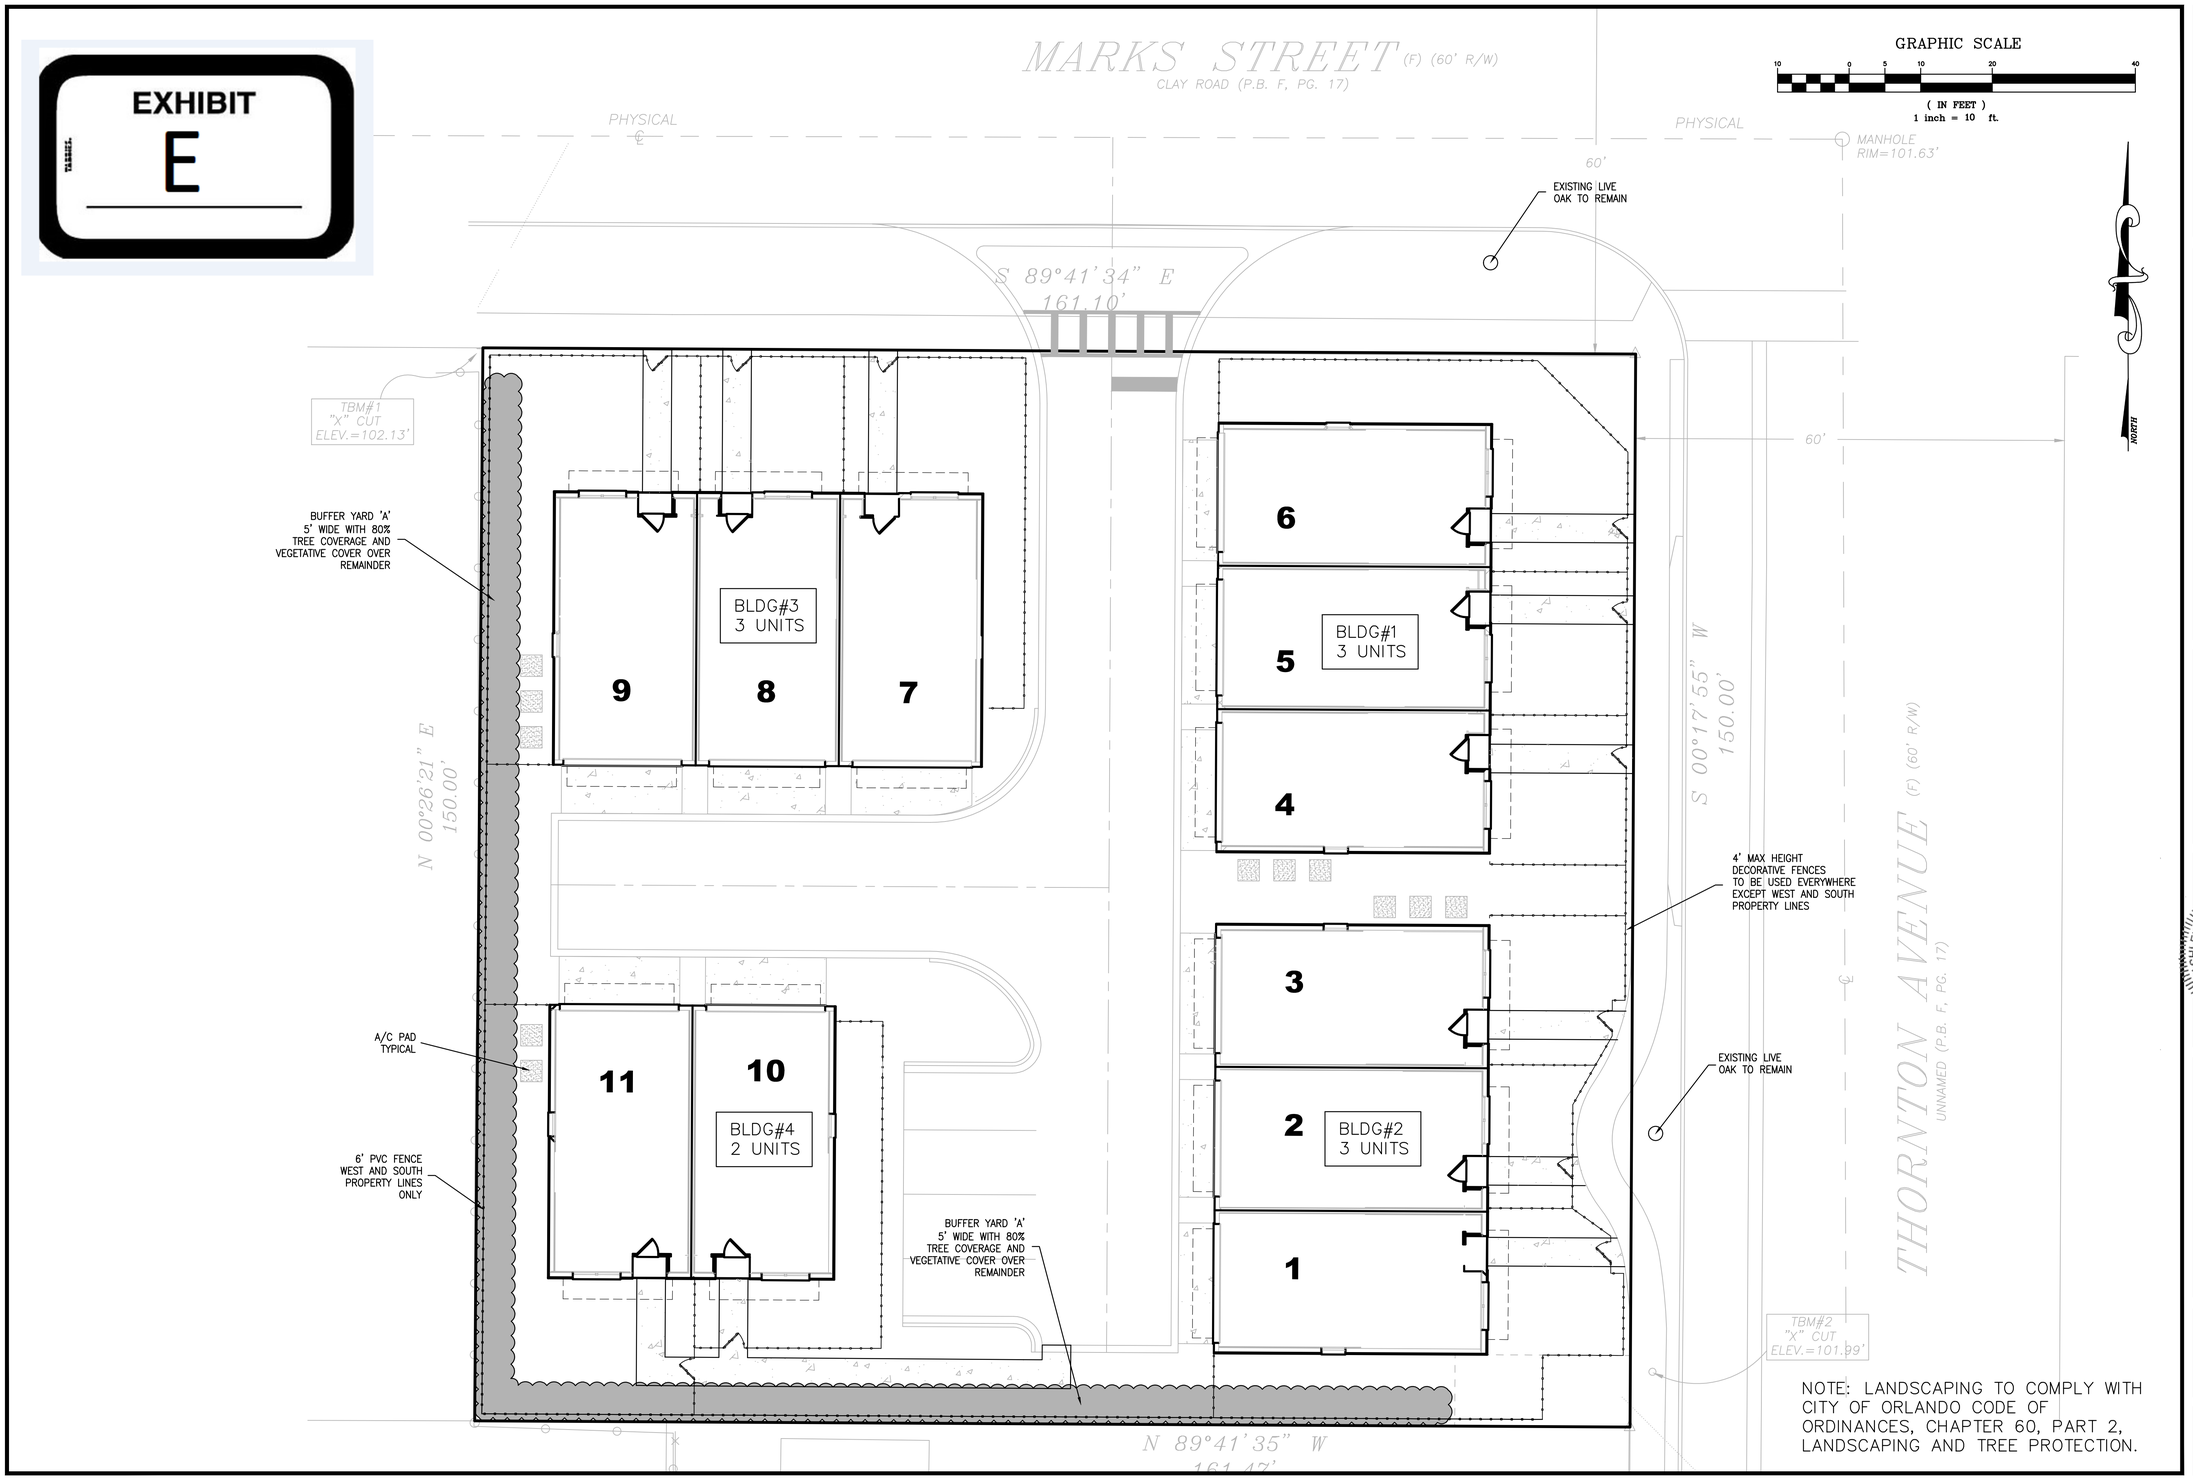

NOTE: LANDSCAPING TO COMPLY WITH CITY OF ORLANDO CODE OF ORDINANCES, CHAPTER 60, PART 2, LANDSCAPING AND TREE PROTECTION.

MADDEN
MOORHEAD & STOKES, INC.
CIVIL ENGINEERS
431 E. Horatio Avenue
Suite 260
Maitland, Florida 32751
(407) 629-8330

PRELIMINARY LANDSCAPE PLAN
FOR
PARK LAKE HIGHLAND
CITY OF ORLANDO FLORIDA

CLIENT
DAVID WEEKLEY HOMES
225 S. WESTMONTE DR. SUITE 3300
ALTAMONTE SPRINGS, FL 32714
(407) 865-8266

ENGINEER
DAVID WEEKLEY HOMES
LICENSE No. 66527
STATE OF FLORIDA
PROFESSIONAL ENGINEER
DAVID WEEKLEY HOMES
CERTIFICATE OF AUTHORIZATION NO. EB-0007723

	DATE	REVISIONS
1		
2		
3		
4		
5		
6		
7		
8		
9		
10		
11		

JOB # 16014
DATE: 5/8/16
SCALE: 1" = 10'
DESIGNED BY: RJS
DRAWN BY: RJS
APPROVED BY: DAS

PLP-1

H:\Data\16014\eng\PD\16014 CLP-1.dwg May 16, 2016-10:03:39 am