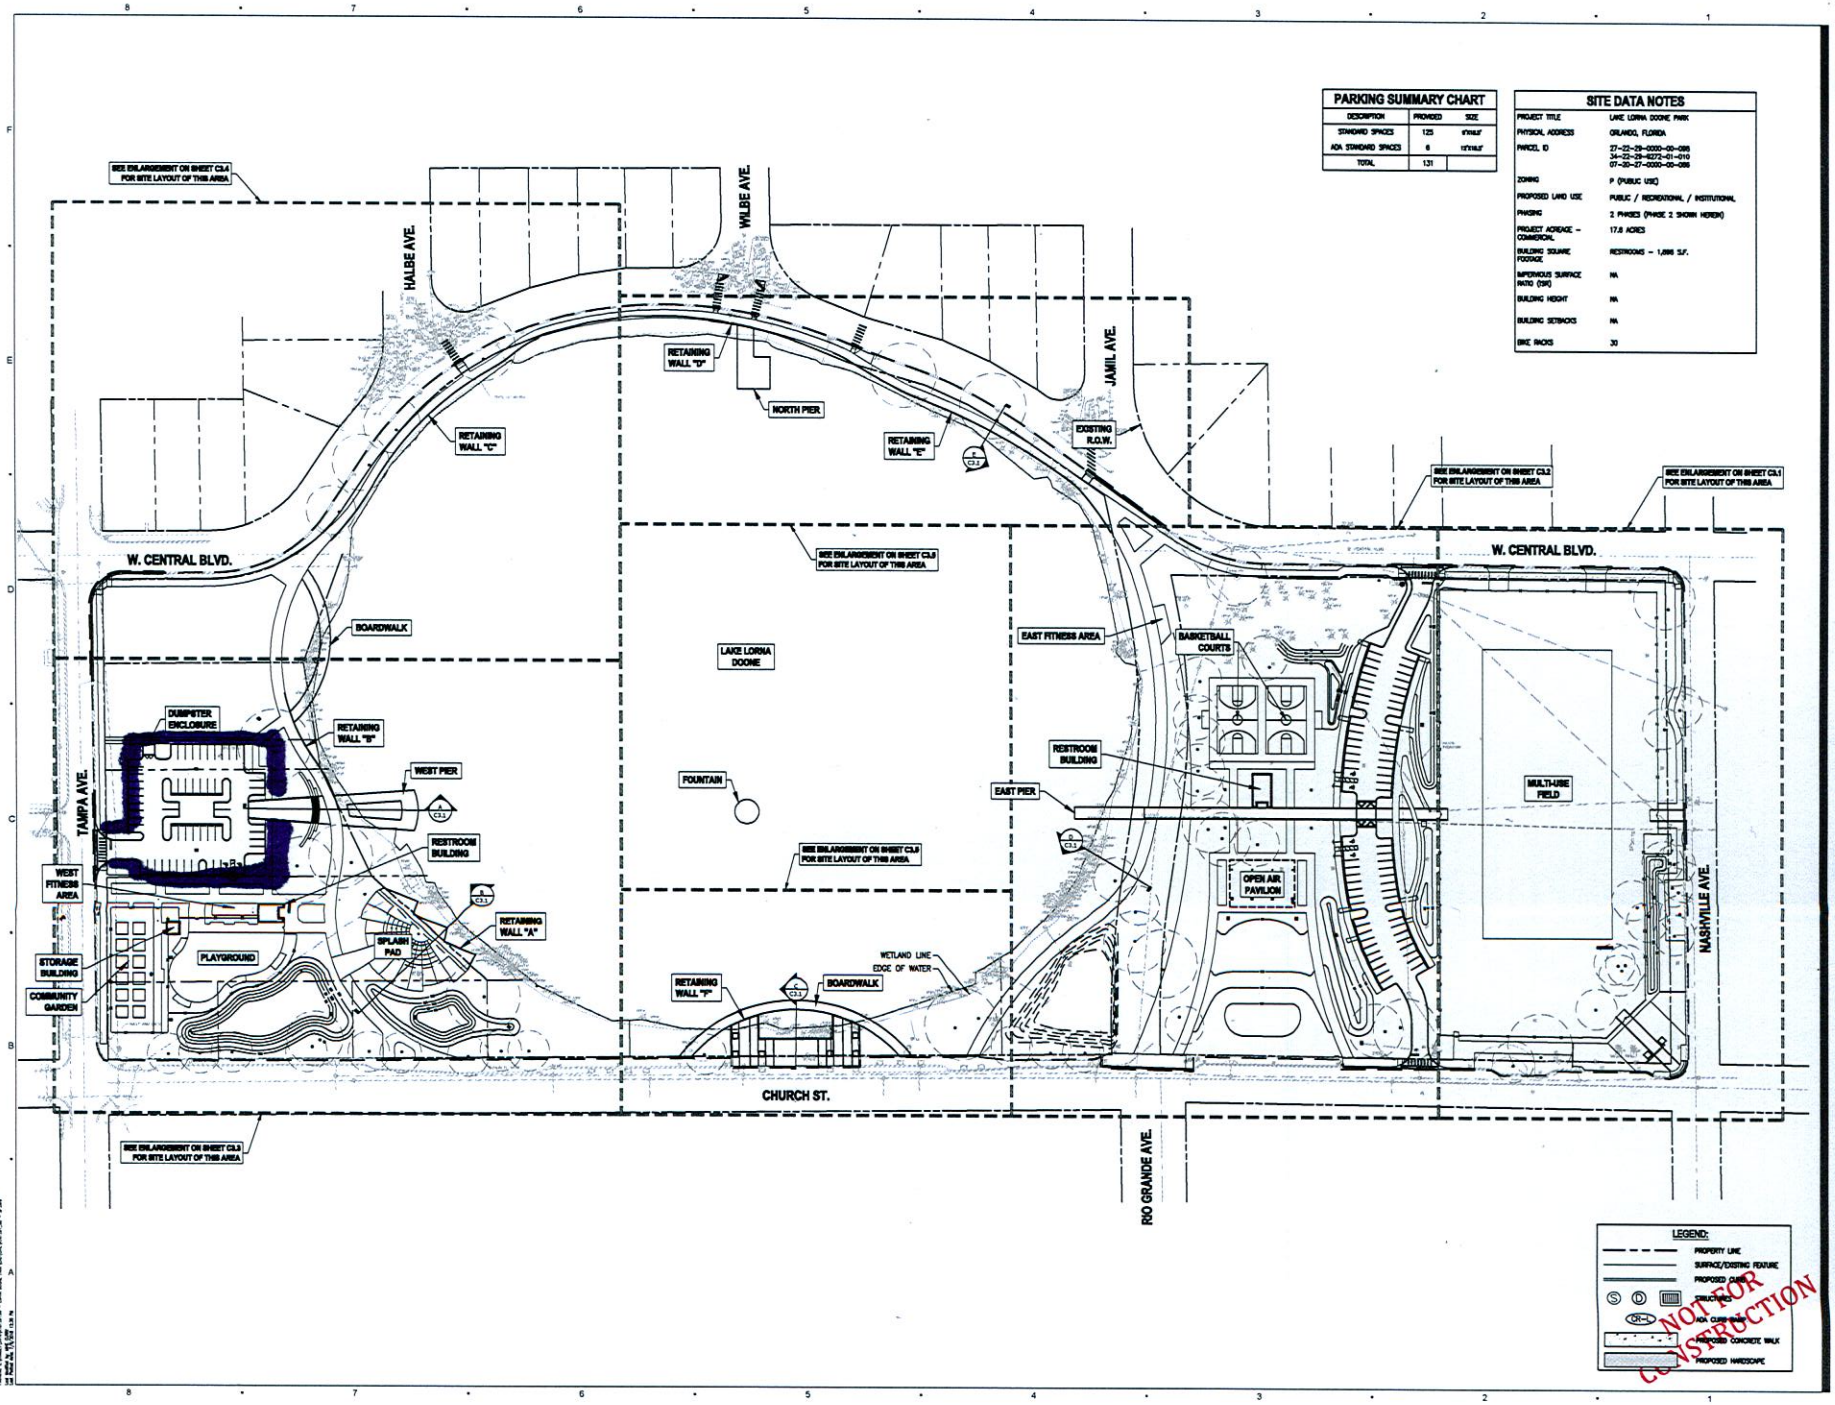

PARKING SUMMARY CHART

DESCRIPTION	PROVIDED	SIZE
STANDARD SPACES	125	9'W x 18'L
ADA STANDARD SPACES	6	12'W x 18'L
TOTAL	131	

SITE DATA NOTES

PROJECT TITLE	LAKE LORNA DOONE PARK
PHYSICAL ADDRESS	ORLANDO, FLORIDA
PARCEL ID	27-22-29-0000-00-086 34-22-29-6272-01-010 07-30-27-0000-00-086
ZONING	P (PUBLIC USE)
PROPOSED LAND USE	PUBLIC / RECREATIONAL / INSTITUTIONAL
PHASING	2 PHASES (PHASE 2 SHOWN HEREIN)
PROJECT ACREAGE – COMMERCIAL	17.6 ACRES
BUILDING SQUARE FOOTAGE	RESTROOMS – 1,886 S.F.
IMPERVIOUS SURFACE RATIO (ISR)	NA
BUILDING HEIGHT	NA
BUILDING SETBACKS	NA
BIKE RACKS	30

COMMUNITY SOLUTIONS GROUP
A GAI Consultants, Inc. Service Group

gai consultants
618 E. SOUTH STREET
SUITE 700
ORLANDO, FL 32801
407.423.8398
CERTIFICATE OF AUTHORIZATION: EB9951

PROJECT
LAKE LORNA DOONE PARK
ORLANDO, FL

CLIENT
FLORIDA CITRUS SPORTS
ONE CITRUS BOWL PLACE
ORLANDO, FL 32805
407.423.2476

CONSULTANT

SEAL

ISSUED FOR:

SCHEMATIC DESIGN	09/08/2017
DESIGN DEVELOPMENT	09/08/2018

PROJECT NUMBER A161291.00
DATE: JUNE 1, 2018
SCALE: AS SHOWN
DRAWN BY:
CHECKED BY:

DRAWING SCALE AND NORTH ARROW
0 30 60 North

SHEET TITLE
OVERALL SITE PLAN

SHEET NUMBER
C3.0

SHEET OF