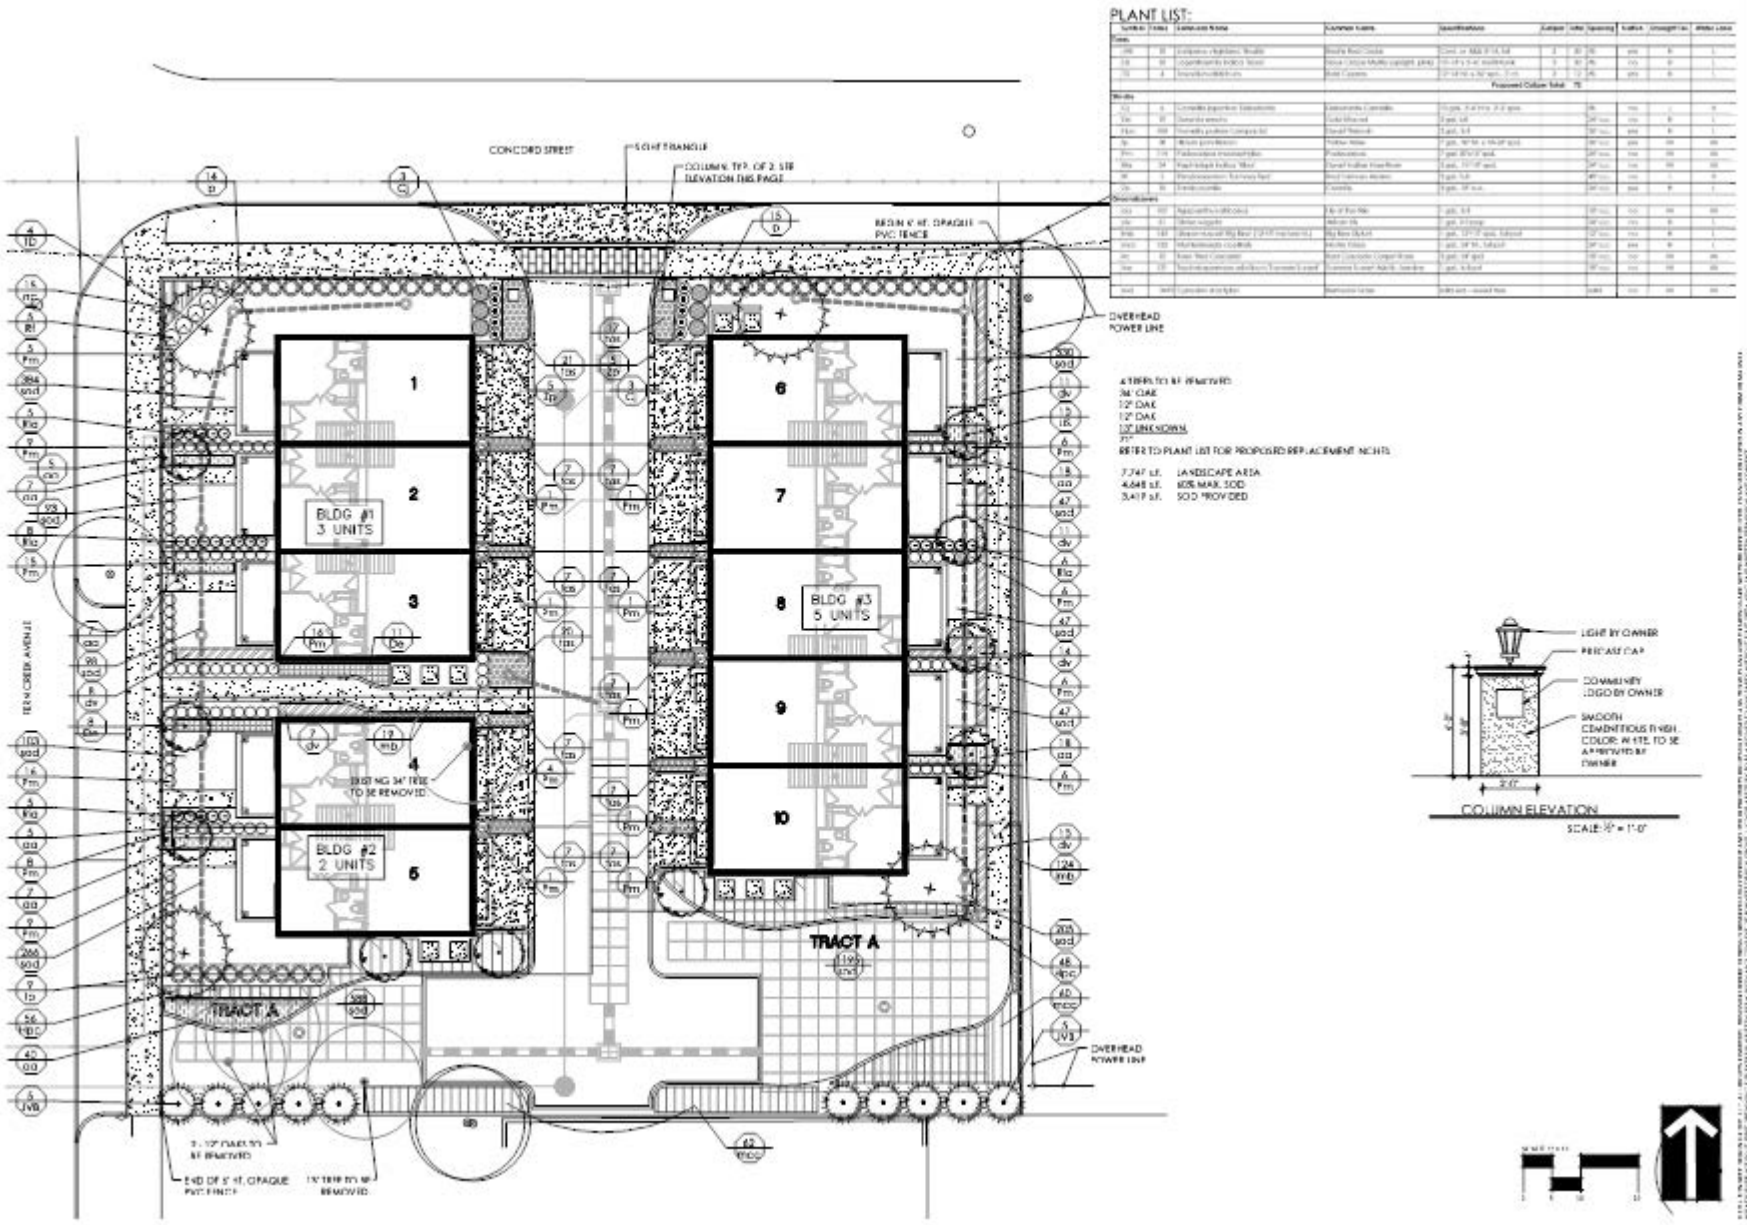

PLANT LIST:

Symbol	Qty	Botanical Name	Common Name	Specification	Caliper	Color	Spacing	Native	Drought Tol.	Water Use
Trees										

4 TREES TO BE REMOVED
36" OAK
12" OAK
12" OAK
12" UNKNOWN
3"
REFER TO PLANT LIST FOR PROPOSED REPLACEMENT TREES

7,747 s.f. LANDSCAPE AREA
4,648 s.f. 60% MAX. SOD
3,417 s.f. SOD PROVIDED