
PLAT BOOK PAGE

EWING IRRIGATION REPLAT

A REPLAT OF A PORTION OF BLOCK B AND THE VACATED RIGHT OF WAY CYPRESS STREET, ORLAMAN PARK ACCORDING TO THE PLAT THEREOF AS RECORDED IN PLAT BOOK L PAGE 61, LYING IN SECTION 28, TOWNSHIP 22 SOUTH, RANGE 29 EAST, CITY OF ORLANDO, ORANGE COUNTY, FLORIDA

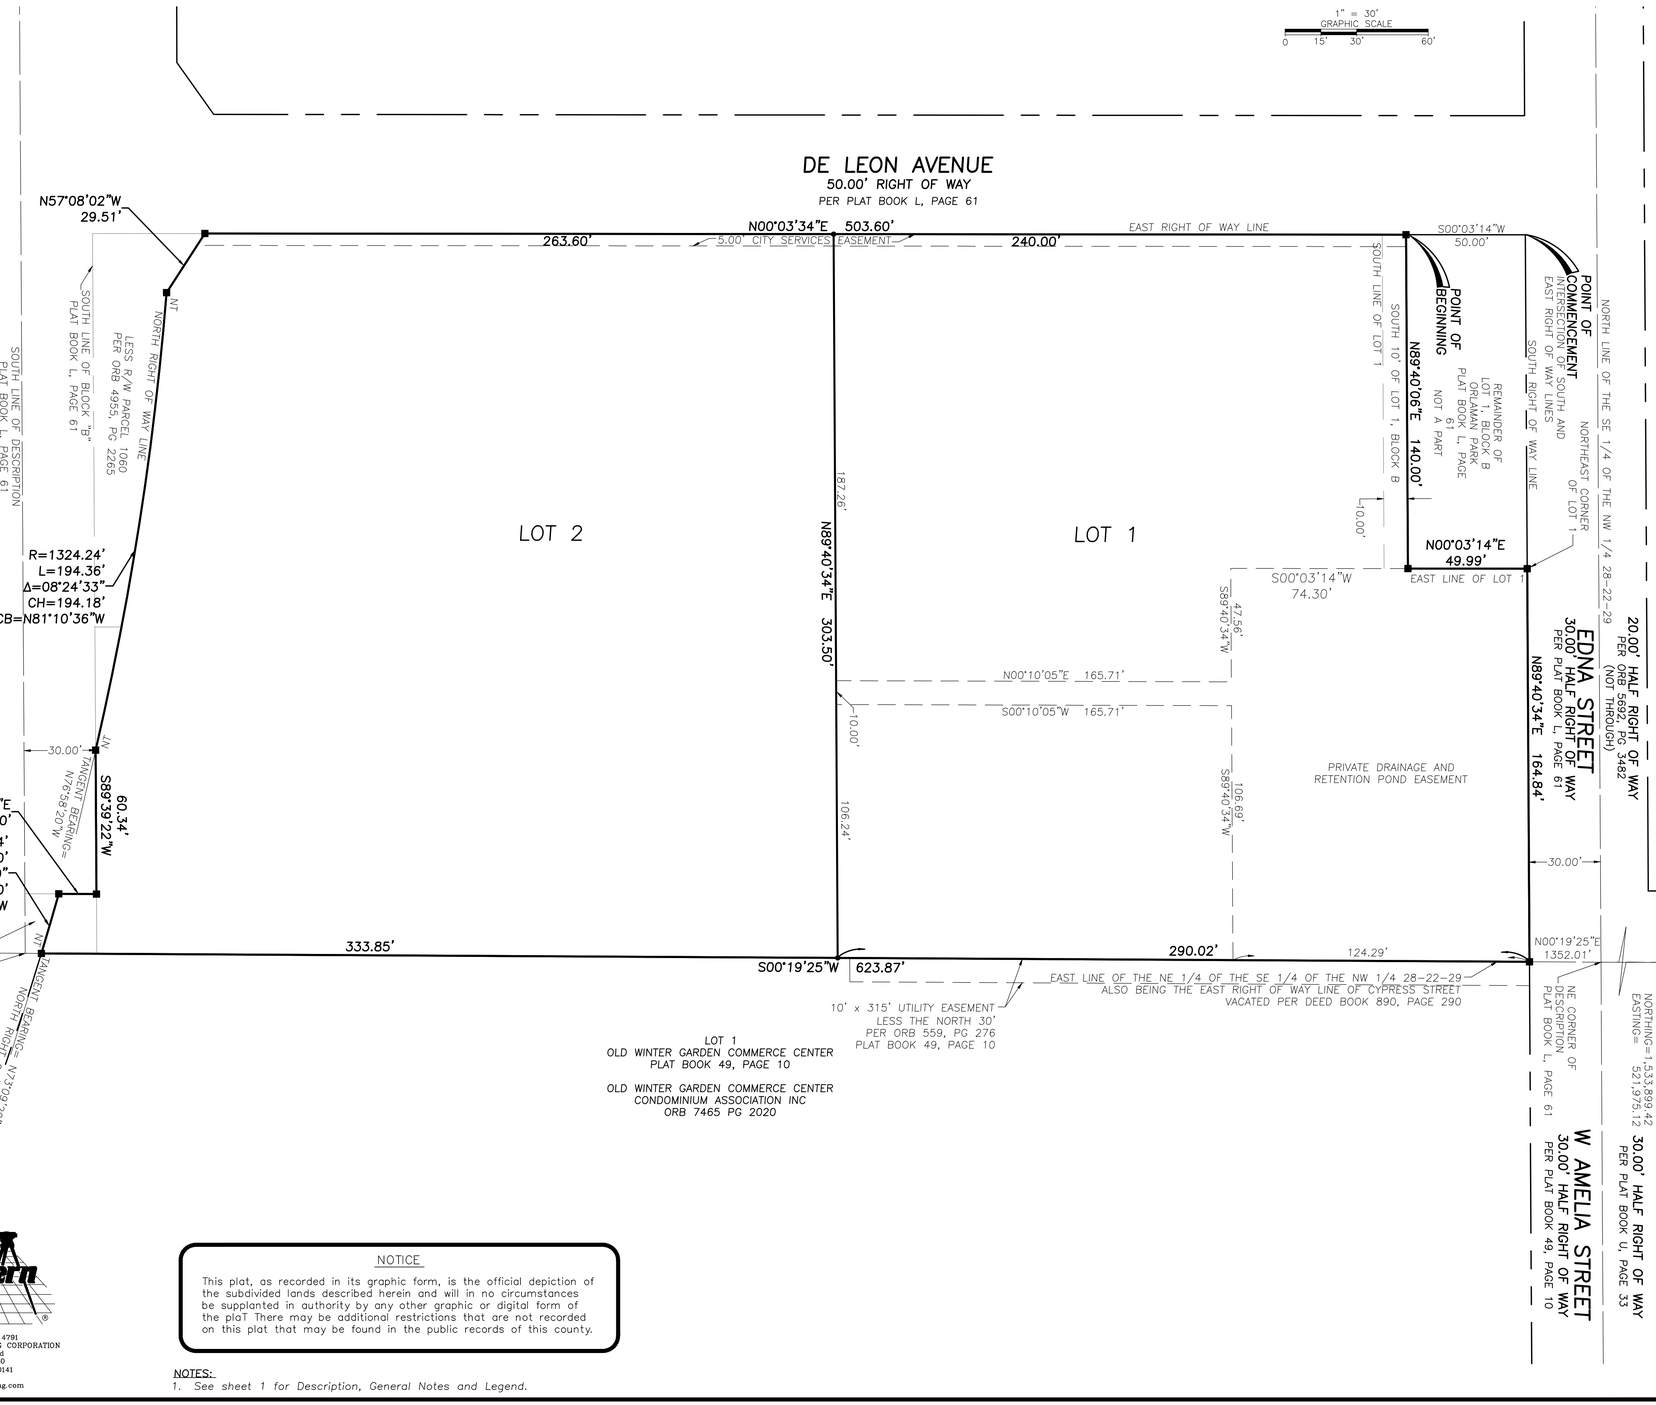

NOTICE

This plat, as recorded in its graphic form, is the official depiction of the subdivided lands described herein and will in no circumstances be supplanted in authority by any other graphic or digital form of the plaT There may be additional restrictions that are not recorded on this plat that may be found in the public records of this county.

NOTES:

1. See sheet 1 for Description, General Notes and Legend.

Southeastern Surveying

JAMES L. PETERSEN, P.S.M. No. 4791
SOUTHEASTERN SURVEYING AND MAPPING CORPORATION
6500 All American Boulevard
Orlando, Florida 32810-4350
(407)292-8580 fax(407)292-0141
Certificate No. LB-2108
E-mail: info@southeasternsurveying.com
(JOB #59593004)

P:\59593 Ewing Irrigation Replat\dwg\59593004.dwg