


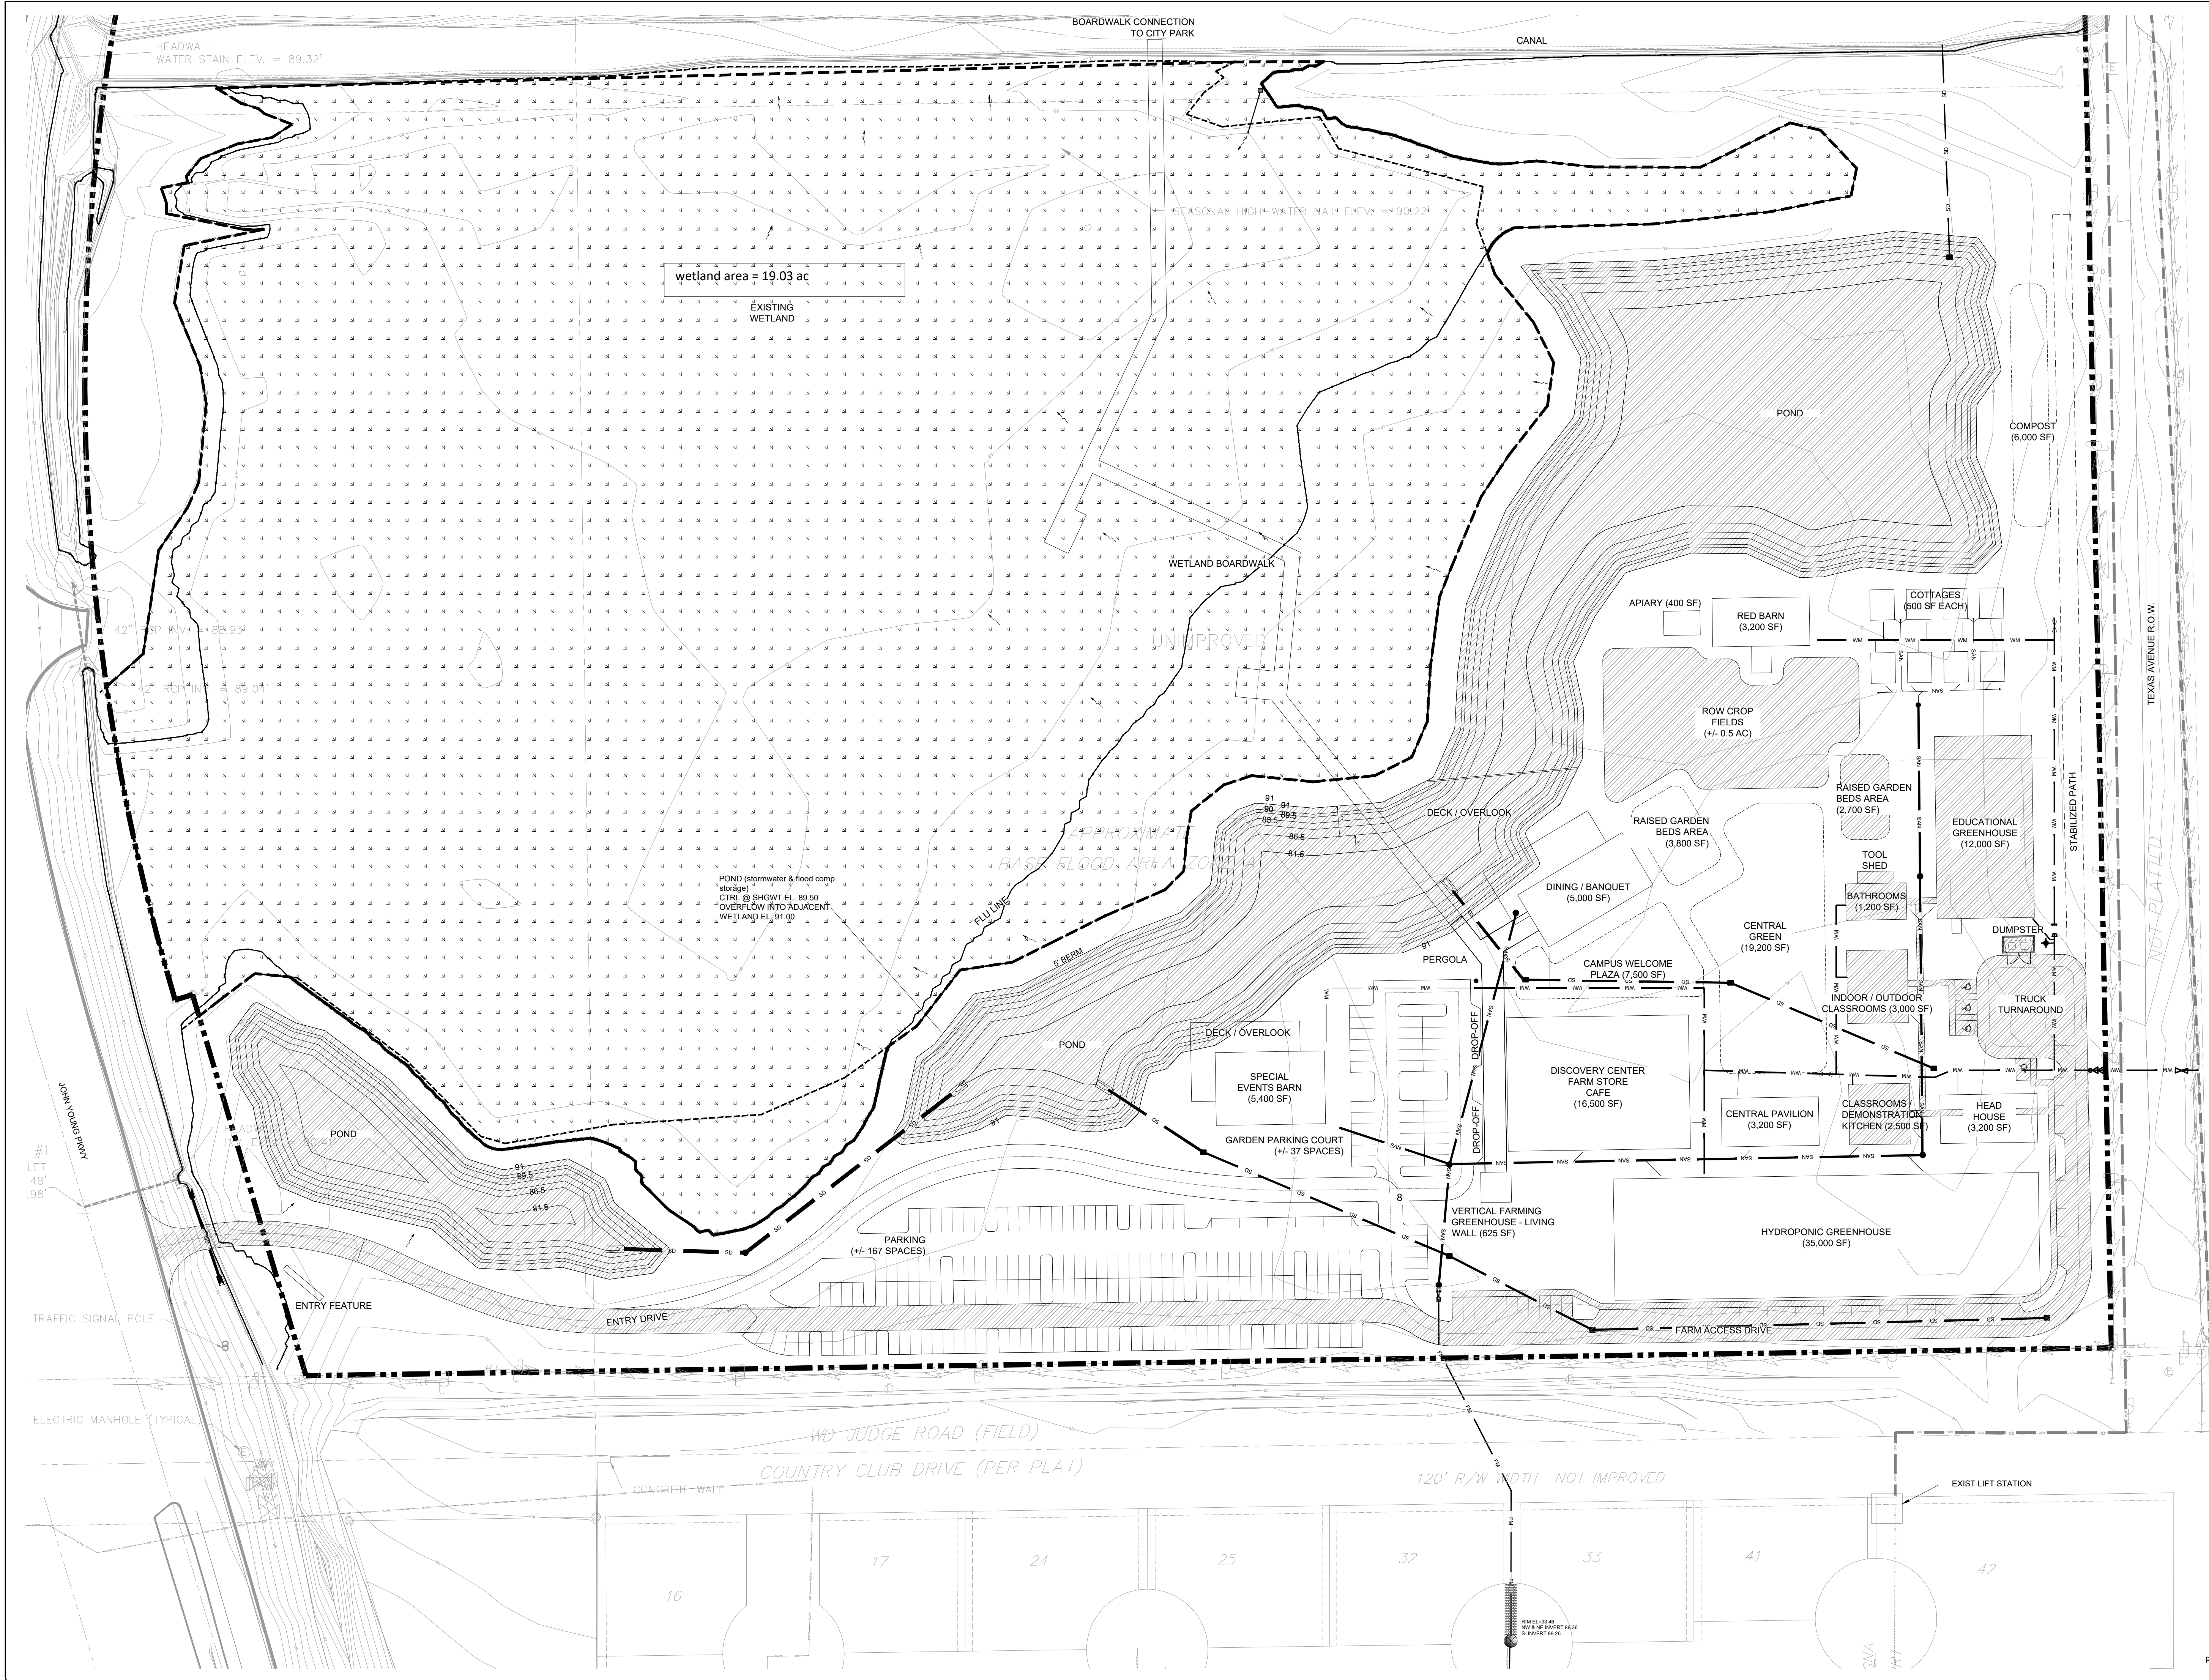

0 60 120 Feet

PE Group, LLC  
© 2019. ALL RIGHTS RESERVED.  
1308 briarcliff drive  
orlando, florida 32804  
tel: (407) 488-5028  
e-mail: bob@pe-grp.com  
Certificate of Authorization # 8407

| DATE | DESCRIPTION |
|------|-------------|
|      |             |
|      |             |
**Buildout Site Development Plan**

**4 Roots Farm - Master Plan**

PHASING KEY:  
HATCHED AREA INDICATES  
PHASE ONE PROJECT  
LIMITS

DATE  
**10/28/2019**

SCALE  
**1" = 60'**

DRAWN BY  
**-**

DESIGNED BY  
**rbp**

PROJECT NO.  
**4R**

PE FILE NO.  
**-**

SHEET NO.  
**C-2**

prepared by:  
Robert B. Paymayesh, PE  
FL REG # 39801